A.F.E.No.	Date	Description of Change
435	3-25-20	Purchase of Par No. 15.
	4-10-37	Sold Par. #B.
22274	10-21-37	Const of trk #65 and relocation of trk #36.
24622	10-31-38	Sold pt. Par No. 10.
		Const of trk #64 - 537' lg.
28189	4-1-42	Connecting trk #39 with trk #32 Pres. L. trk #38 is 3795' lg.
MA 184	5-28-43	Inst. water hydrant at Sta. 32+06 Lt side of trk #33.
33744		Rearranging trks. #35, #66, #65 and N.C. and St L. connecting trks.
35643	3-17-47	Construct trk #67
31482		CONST. ROAD AND CLOSE GRADE CROSSING STA. 2231+07
42324	11-8-50	Sold to City of Lewisburg Land At Silver St.
L.F.32361	8-6-54	Retire stock pens
52741	9-21-60	Trk changes due to rel. of Lewisburg Br (KC 211)
52742	9-21-60	" " " " (KC 16)
55215	6-[illegible]-68	Sewer & Conduit 24" (trk #33 to #33-A; Rel. #3 trk #33.
51277	8-14-64	Retire trk #36 P.S. to C.P.

No.	Grantor	Grantee	Instrument	Date		Record		Cust. No.	Remarks
1.	J. Walter Cowden	Lew. & Northern RR. Co.	Deed	May 1, 1911	D.B.	W-2	P-495	May 8, 1911	10215	
2.	Lewisburg Foundry Co.	"	"	Nov. 22, 1913	"	B-3	- 633	May 2, 1914	10216	
3.	E.T. Wilson	"	"	Apr. 26, 1911	"	Y-2	- 32	May 8, 1911	10217	
4.	H.D. McAteer	"	"	Apr. 25, 1911	"	W-2	- 518	May 8, 1911	10218	
5.	Francis Abernathy	"	"	May 2, 1911	"	Y-2	- 34	May 8, 1911	10219(1)	
6.	"	"	"	Nov. 16, 1911	"	Y-2	- 25	Nov. 16, 1911	10219(2)	See Note #1.
7.	M.P. Eady	"	"	Apr. 22, 1911	"	W-2	- 565	May 20, 1911	10264	
8.	Granville Smith	"	"	May 2, 1911	"	X-2	- 39	May 8, 1911	10220	
9.	Jerry Hill	"	"	May 2, 1911	"	X-2	- 24	May 8, 1911	10221	
10.	S.T. Hardison	"	"	Jun. 16, 1913	"	B-3	- 228	Dec. 17, 1913	10222(1)	See Note #2.
11.	J.W. Arthur	"	"	Apr. 22, 1911	"	X-2	- 4	May 8, 1911	10226	
12.	C. Talley et al.	"	Condemnation	Aug. 29, 1911	"	X-2	- 359	Aug. 29, 1911	10227(1)	
12.	J.W. Arthur	"	Deed	Aug. 29, 1911	"	X-2	- 359	Aug. 29, 1911	10227(2)	Life estate only.
13.	A.D. McClary	"	"	Apr. 26, 1911	"	X-2	- 20	May 8, 1911	10228	
14.	M.F.J. Boyett et al.	"	"	May 24, 1911	"	X-2	- 102	Jun. 10, 1911	10229(2)	
15.	C.C. Stoll	"	"	Mar 25, 1920	"	3	- 353	Apr 22, 1920	11900	
16.	City of Lewisburg, Tenn.	"	Ord. Cont.	Nov. 21, 1913	"		- 330	Dec. 2, 1913	14655(2)	

Notes: #1. This Deed also conveys Parcel No. 5.
#2. This tract bought from W.N. Garrett and Jno. F. Gibson by S.T. Hardison. See Deed No. 10222(2).

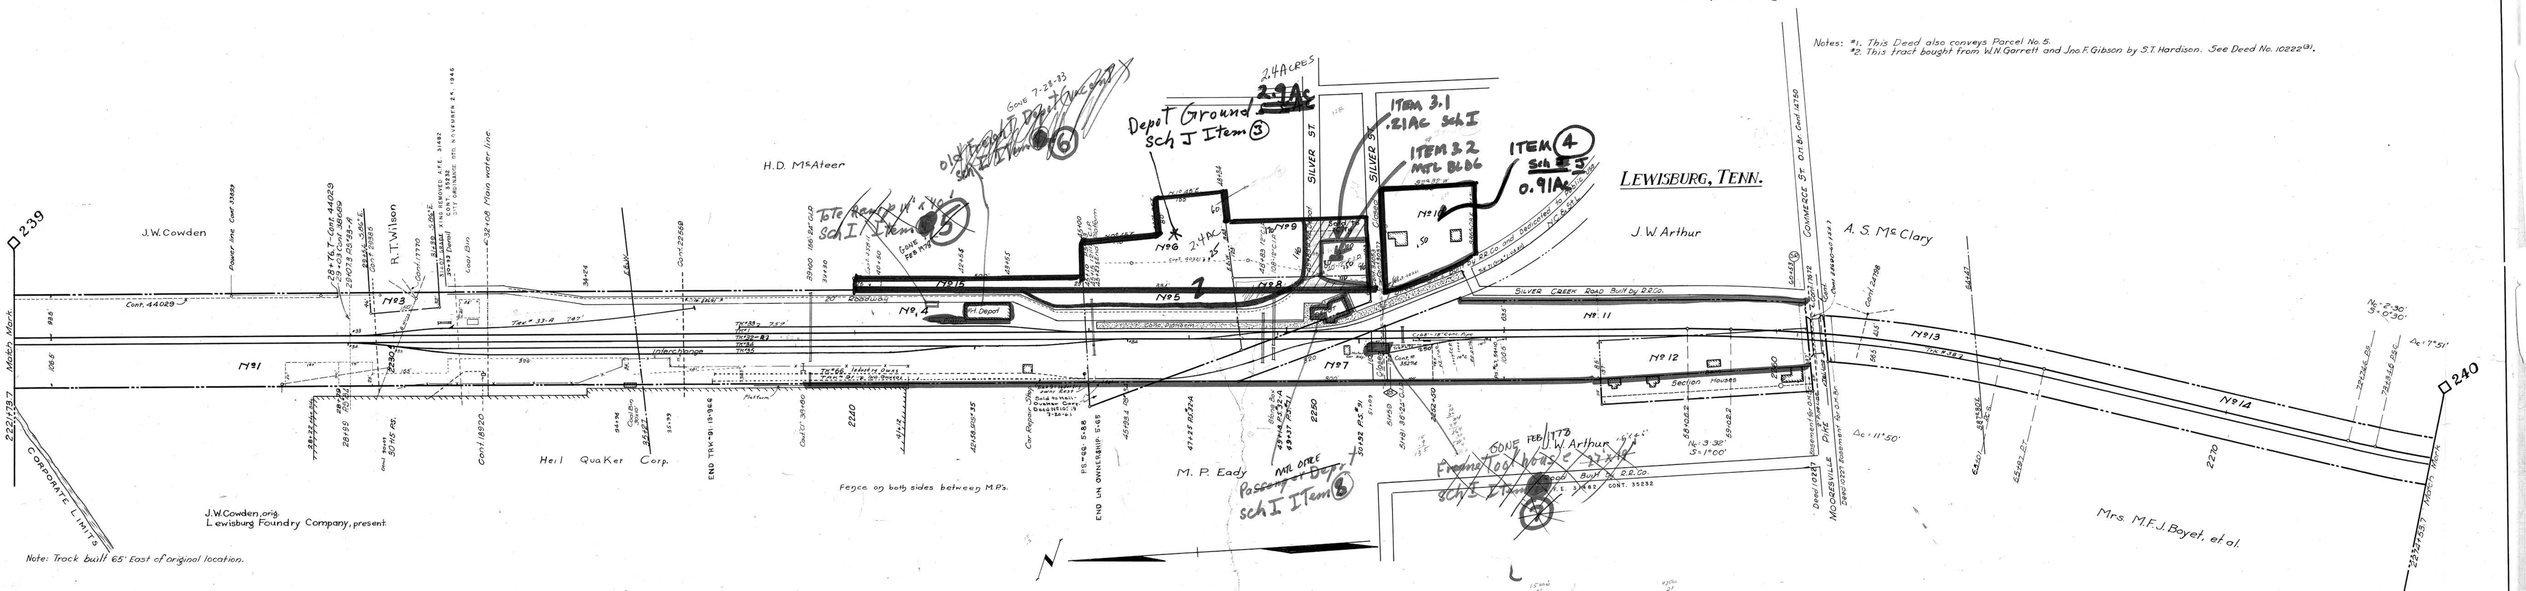

Cont Nº	Date	Name	Description
14750	12-12-11	Lewisburg & Mooresville T-Pk. Co.	Permit for R.R. to cross and const. O.H. Br. for pike over R.R.
14655	11-21-13	City of Lewisburg	R.R. Co. to open new St. to depot and city to close part of Silver St.
14655(2)	11-21-13	(City Ordinance)	Closing that portion of Silver St. covered by R/W of Lew. & North. Ry. Co.
13855	3-5-14	N.C. & St. L. Ry. Co.	Permit for L&N to cross trks. of N.C. & St. L., Also for interchange and connecting trks.
14886	1-29-15	" " "	Agreement as to joint use of Passenger Sta.
15151	6-29-15	Lew. Light & Power Co.	Permit to cross R/W with power line.
15391	6-4-15	" " "	Permit to place a 3 and 4 wire line on 5 poles on R/W.
17672	4-16-19	City of Lewisburg	Permit for 2" water pipe crossing on Mooresville Pike.
~~19776~~	~~7-16-19~~	~~Southern Cities Power Co.~~	~~Permit for power wires crossing at Sta. 2230+37.5. Cancelled~~
18920	3-24-21	Diamond Oil Co.	Permit for a 2" pipe line and a 2'x6' wooden box on R/W at Sta. 2231+02.7.
14655	7-9-23	Town of Lewisburg	Extension of Silver St on depot lot 125', including 4" water main, meter box and fire hydrant.
22569	3-26-26	City of Lewisburg	Permit for 6" C.I. water pipe crossing at Sta. 2236+26.
24798	1-26-29	Southern Cities Power Co.	Permit for 2 guy wires crossing 101.5' So. of ℄ of Mooresv. Pk. Trans. to Tenn. Elect Power Co 12-530.
29385	4-6-37	City of Lewisburg	Permit to cross trks. with 6" water pipe at Sta. 2229+60.
30377	10-10-38	Town of Lewisburg	Permit for 4 power wires to cross R/W at Sta. 2251+50.
~~19776~~	~~6-9-41~~		~~Permit for wire line crossing at Sta. 2230+57.5. Canc.~~
26954	10-21-44	Linton Pencil Co.	Lease of Space 23'x30' in freight depot.
~~33699~~	~~12-14-44~~	~~Duck River Elect Membership Corp.~~	~~Permit for 4 wire crossing R/W from Sta. 2229+29.5 to 2230+27.5. Canc.~~
34053	4-30-45	Town of Lewisburg	Permit to cross trks with 6" C.I. water pipe at Sta. 2251+47.
13706	8-16-45	Marshall Stove Co.	System of trks. 2046' long (Trk #36) Trans. to Florence Stove Co. 3-31-47 - Trans. 2-19-58 Heil-Quaker Corp.
~~33390~~	~~12-10-45~~	~~T.A. Cochran~~	~~Lease of strip of land 50'x100' on E side of R/W beg at Sta. 2248+73.7 Canc. 7-22-58~~
34766	5-20-46	R.E. Lowe	Lease of strip of land 100'x 47' on E side of R/W near Stock Pens. Cancelled 6-23-48
14750	11-1-46	Dept of Hwy. and Pub. Wks. of Tenn.	Permit to const. an overhead ℄ sing. over Commerce St.
35232	11-12-46	L&N, City of Lewisburg, Marshall Stove Co.	These 3 parties buy land for road to eliminate grade ℄ sing. at Sta. 2231+07. Trans. to Florence Stove Co. 3-31-47 - Trans. 2-19-58 Heil-Quaker Corp.
~~35234~~	~~11-20-46~~	~~National Concrete Products Co.~~	~~Const of 260 spur ℄ and lease of strip of land 18.5'x 101.5' on ℄ of Par. #1 (Trans. from Lewisburg Ready Mixed Concrete Co. 10-5-53. Canc. 12-28-60~~
14750	1-7-47	Dept. of Hwy. and Pub. Wks. of Tenn.	Agreement as to cost of work increased to $4420.83 for const. and maint. of Overhead.
35274	11-26-46	McNair Conc. Products Co.	Lease of a 78.5 ft rad of R/W 15 ft of E & W. Sta. 2251+50 to 2252+50 Transferred to Marshall County Block Co. Inc. (Trans. to First National Bank 1-14-52 Trans Lewisburg Ready Mixed Concrete Co 10-5-53
35249	2-17-47	Farris Hardware Lumber Co.	Log loading Ramp 37'x34'x24' Cancelled
35496	5-10-47	Florence Concrete Co.	SAND AND GRAVEL MIXER AND BATCHING PLANT, STA 2246+00 - 88+00. Canc. 12-1-61
36258	11-2-47	Dwight Boyett & Bro. Inc.	Electrical Distribution Facilities Canc. 4-28-48

L.F.No.	Cont.No.	Date	Description
11375	15811	7-1-47	Mon. & Fld. Mon. Lines of strip of R/W 60'x25', sta. 2240+00
~~31606~~	~~6-4-48~~	~~4-11-48~~	~~Conc. 12-4-48~~
~~33429~~	~~38689~~	~~6-2-50~~	~~City of Lewisburg, Tenn - 6" or 10 Cast Iron Oil Storage Tank at sta 2231+83.3 Canc.~~
41561	38545	8-23-50	Oman Const Co. Lease of land 120'x25'. Sta 39+50 & 40+50. Cancelled 8-22-51
33429	38689	10-27-50	City of Lewisburg 4" gas line under of Sta. 2229+03.7.
33439	38690	10-27-50	City of Lewisburg 4" gas line under at Sta 2266+58.7.
33439	38691	10-27-50	City of Lewisburg 4" gas line under of Sta 2233+00 and along 20' roadway to Silver Street.
41609	39655	5-31-51	N.C. & St. L. Ry. Co. 2 ft Contacts on L&N Poles between Sta. 43+34 & 51+89
38007	13276	1-14-52	First National Bank Lease of strip of land 50'x100' on E side of R/W near Stock Pens.
42324	40471	6-21-52	TOWN OF LEWISBURG SEWER PIPE LINE - STA 2248+18 TO STA 2251+18 (1 MANHOLE)

L.F.No.	Cont.No.	Date	Description
L.F.33421	40231	12-19-52	Town of Lewisburg - Encr. 3 Power Poles on 1611'S 44401, 48563, 51455 (195, 154, & 141')
6742039	40471	5-19-53	Tennessee Conc Co. Lease of strip in Par 2 (2 Sheets, 10-2-75)
	42324	5-11-53	Florence Const Co. Lease of land 98'x100', 57'x25'
+ 31676	33838	8-18-53	Duck River Electric Co. - Wires & poles in R/W Sta 2218+71 to 2248+87
+ 19080	17710	7-16-53	Town of L'burg, Tenn & Duck River Elect Co-op 7 wire ℄ sing over Sta. 30+18.7
	44029	7-2-57	6" gas pipe along R/W from Sta 2204+017 to 2228+76.7
- 13689	13306	6-4-58	Heil-Quaker Corp. - Oper. & Main. of Trks. #38, #65, #66, & #36 - Rel. trk. #36 9-18-64
	35274	10-28-60	Lewisburg Ready Mixed Concrete Co. - Lease of trk. #67

Conc. & superseded by Cont 6-19-48

Cont Nº	Date	Name	Description
30377	10-10-38	Town of Lewisburg	Permit for 4 power wires to cross R/W at Sta. 2251+50.
~~19776~~	~~6-9-41~~		~~Permit for wire line crossing at Sta. 2230+57.5. Canc.~~
26954	10-21-44	Linton Pencil Co.	Lease of Space 23'x30' in freight depot.
~~33699~~	~~12-14-44~~	~~Duck River Elect Membership Corp.~~	~~Permit for 4 wire crossing R/W from Sta. 2229+29.5 to 2230+27.5. Canc.~~
34053	4-30-45	Town of Lewisburg	Permit to cross trks with 6" C.I. water pipe at Sta. 2251+47.
13706	8-16-45	Marshall Stove Co.	System of trks. 2046' long (Trk #36) Trans. to Florence Stove Co. 3-31-47 - Trans. 2-19-58 Heil-Quaker Corp.
~~33390~~	~~12-10-45~~	~~T.A. Cochran~~	~~Lease of strip of land 50'x100' on E side of R/W beg at Sta. 2248+73.7 Canc. 7-22-58~~
34766	5-20-46	R.E. Lowe	Lease of strip of land 100'x 47' on E side of R/W near Stock Pens. Cancelled 6-23-48
14750	11-1-46	Dept of Hwy. and Pub. Wks. of Tenn.	Permit to const. an overhead ℄ sing. over Commerce St.
35232	11-12-46	L&N, City of Lewisburg, Marshall Stove Co.	These 3 parties buy land for road to eliminate grade ℄ sing. at Sta. 2231+07. Trans. to Florence Stove Co. 3-31-47 - Trans. 2-19-58 Heil-Quaker Corp.
~~35234~~	~~11-20-46~~	~~National Concrete Products Co.~~	~~Const of 260 spur ℄ and lease of strip of land 18.5'x 101.5' on ℄ of Par. #1 (Trans. from Lewisburg Ready Mixed Concrete Co. 10-5-53. Canc. 12-28-60~~
14750	1-7-47	Dept. of Hwy. and Pub. Wks. of Tenn.	Agreement as to cost of work increased to $4420.83 for const. and maint. of Overhead.
35274	11-26-46	McNair Conc. Products Co.	Lease of a 78.5 ft rad of R/W 15 ft of E & W. Sta. 2251+50 to 2252+50 Transferred to Marshall County Block Co. Inc. (Trans. to First National Bank 1-14-52 Trans Lewisburg Ready Mixed Concrete Co 10-5-53
35249	2-17-47	Farris Hardware Lumber Co.	Log loading Ramp 37'x34'x24' Cancelled
35496	5-10-47	Florence Concrete Co.	SAND AND GRAVEL MIXER AND BATCHING PLANT, STA 2246+00 - 88+00. Canc. 12-1-61
36258	11-2-47	Dwight Boyett & Bro. Inc.	Electrical Distribution Facilities Canc. 4-28-48

L.F.40255
V.16-S-22-B

STATION MAP
LOUISVILLE AND NASHVILLE R. R. CO.
LEWISBURG DIVISION
STATION 2221+73.7 TO STATION 2274+53.7

SCALE 1 INCH = 100 FT. JUNE 30, 1917

OFFICE OF CHIEF ENGINEER
LOUISVILLE, KY.

059-011

Sch J (3)
Sch I (6) (7) (8) (9)

V-16
S-22-B

Revised and Retraced 3-25-47 C.L.P.

MARSHALL COUNTY, TENNESSEE